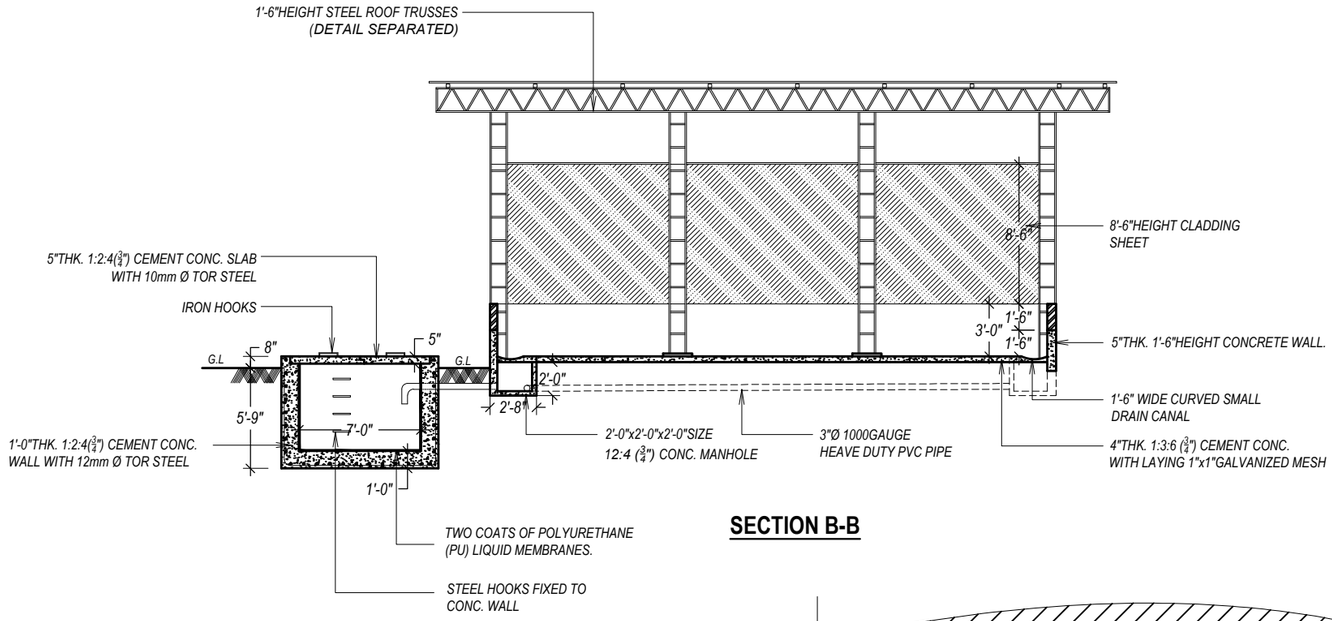


## SECTION B-B

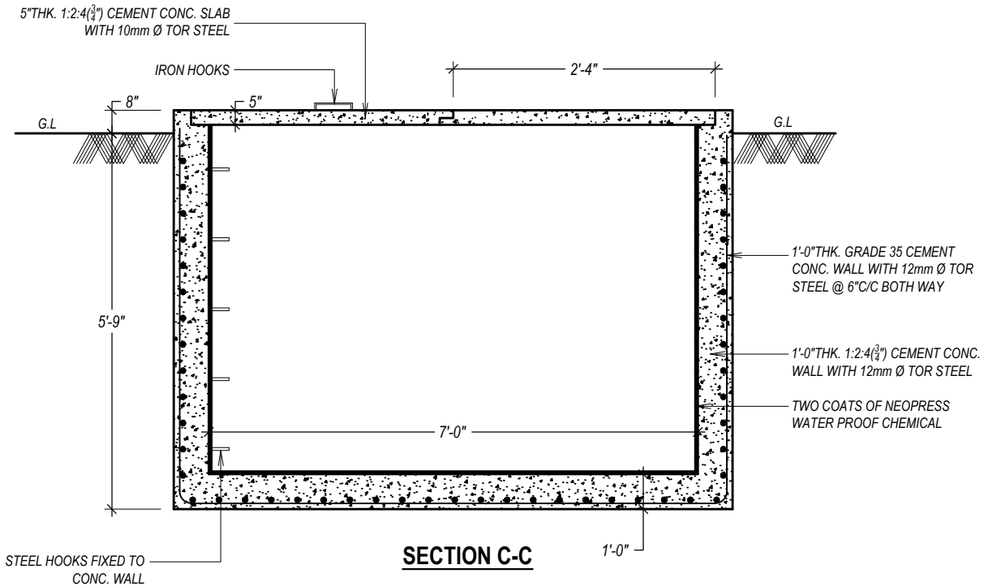


## SECTION C-C

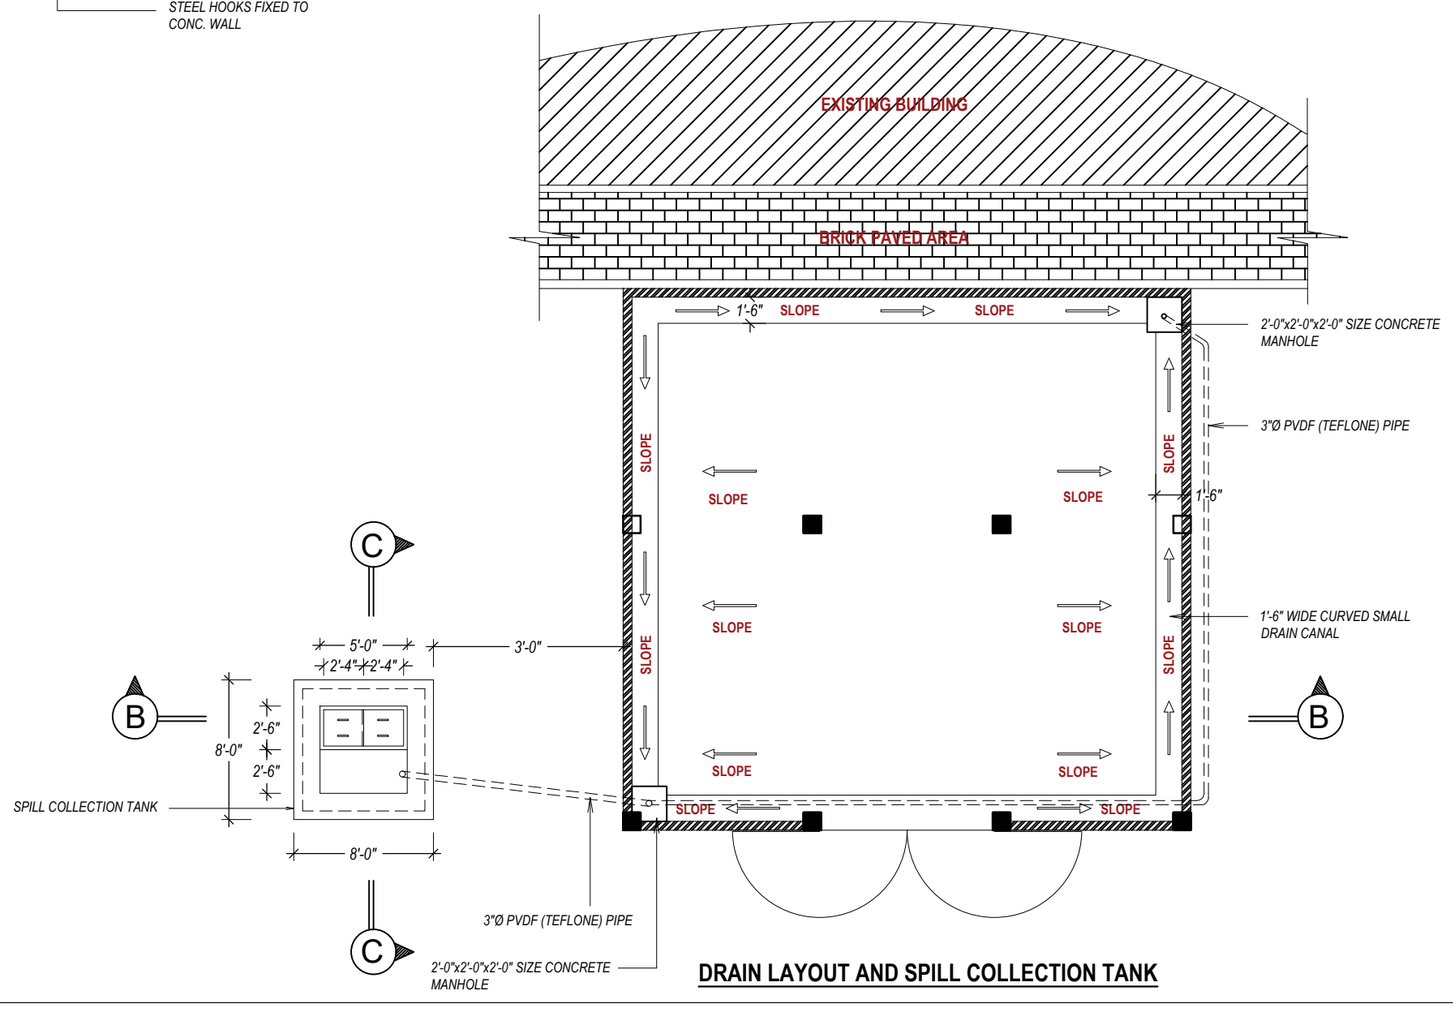


## DRAIN LAYOUT AND SPILL COLLECTION TANK

CWE CONSTRUCTION & ENGINEERING (PVT) Ltd

NO 27, CWE SECRETARIATE BUILDING,
VAUXHALL STREET,
COLOMBO 02
011-2307831

TITLE : PROPOSED EXPANSION OF EXISTING FORMALDEHYDE STORE.

FOR : SRI LANKA STATE TRADING (GENERAL) CORPORATION

AT : NO. 100, NAWAM MAWATHA, COLOMBO 02.

SCALE : 1" : 8'-0"

DATE: 14th AUGUST 2026

DESIGN BY :